ALTERNATIVE 3
SR 0041/SR 0926
CHESTER COUNTY
JUNE 2017
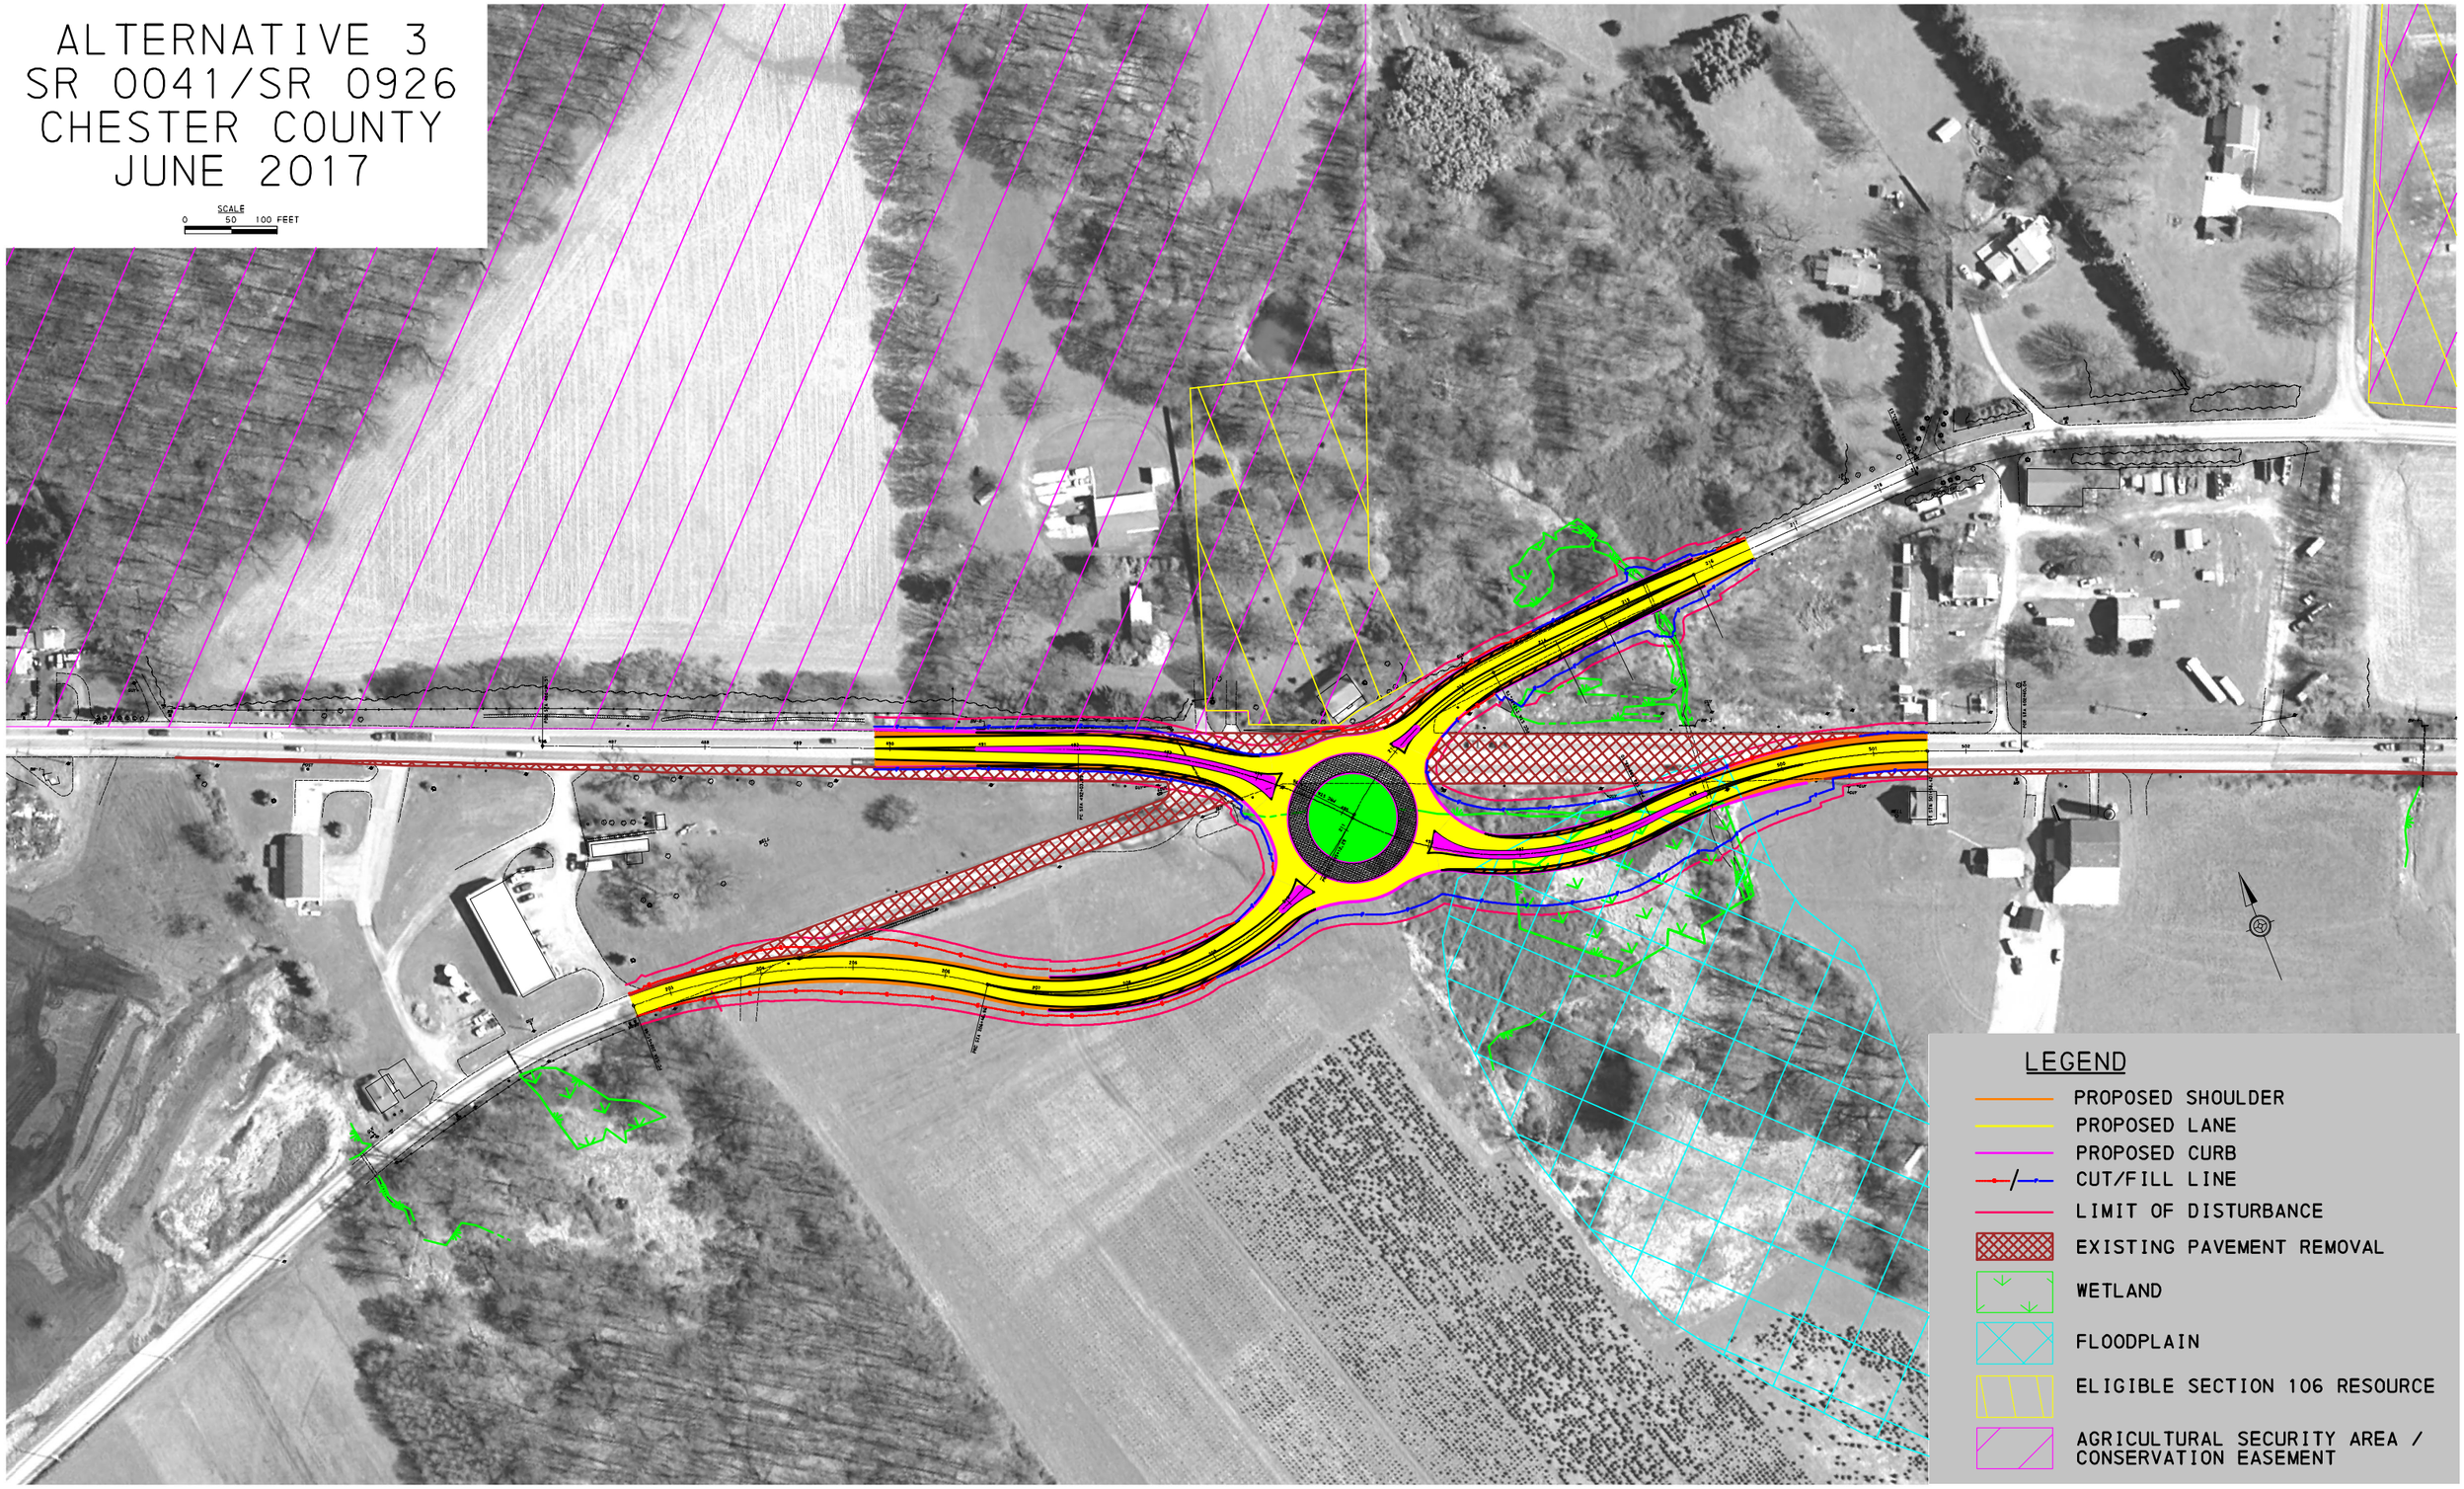
SCALE
0 50 100 FEET